

# CHRISTOPHER A. ZAJAC


455C BUNN ROAD BEDMINSTER, NJ 07921 - ZAJAC911RS@GMAIL.COM - (973) 349-0375





P  
D




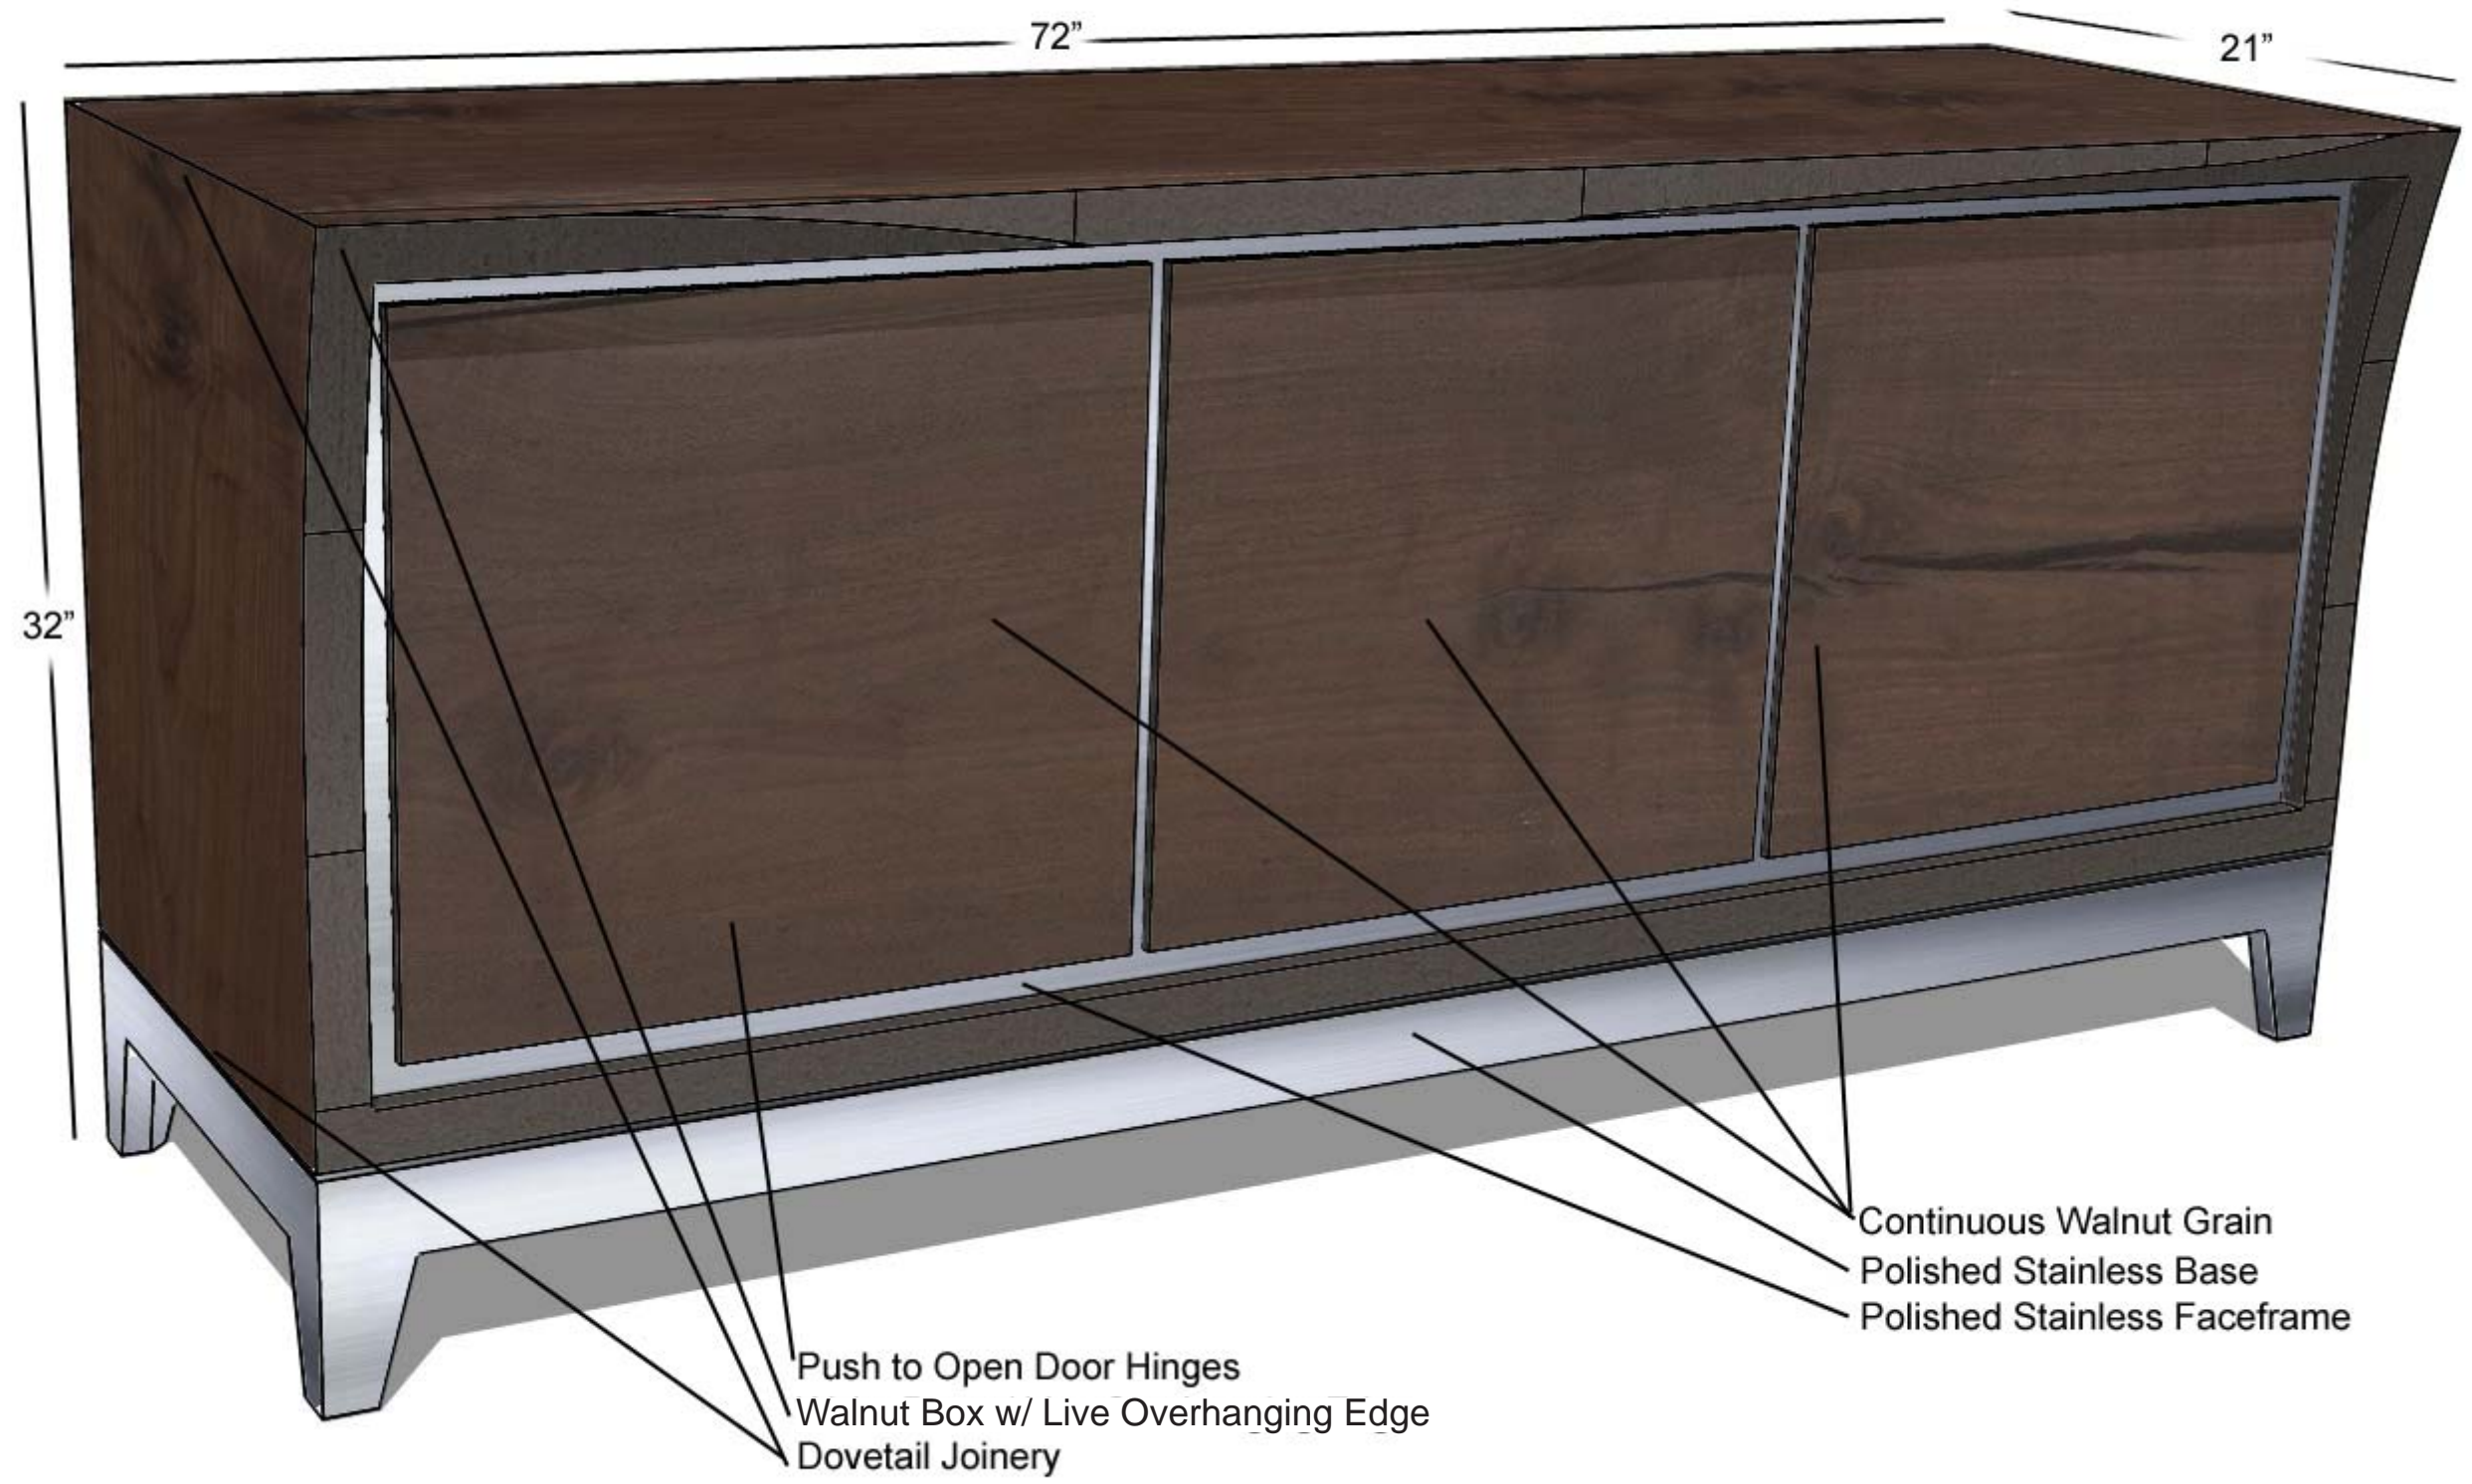
















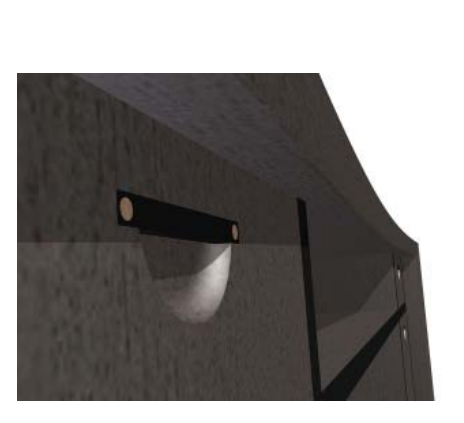







# WEBDESIGN

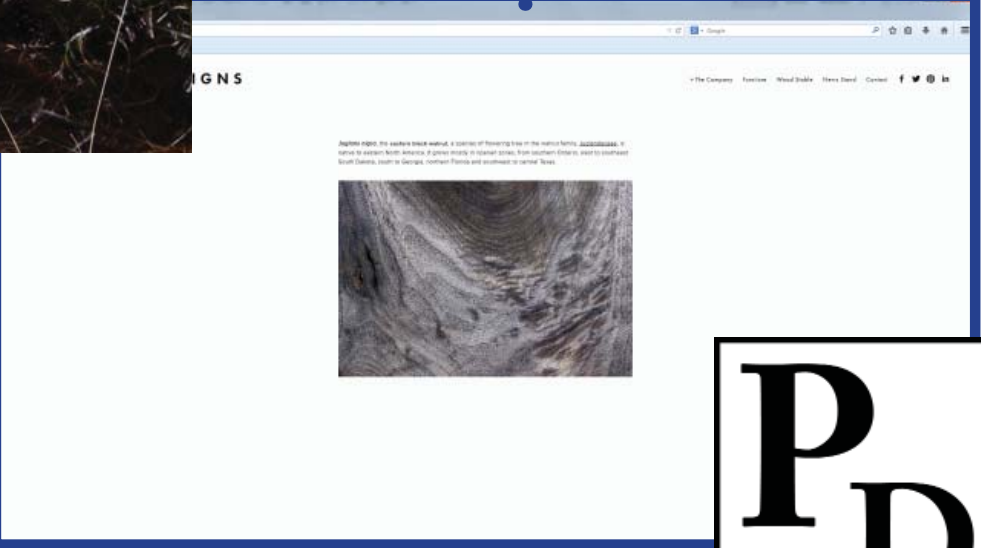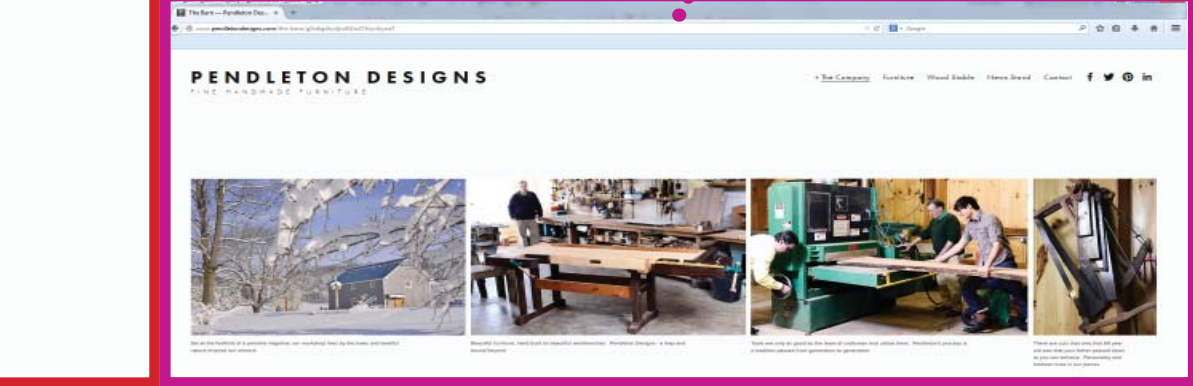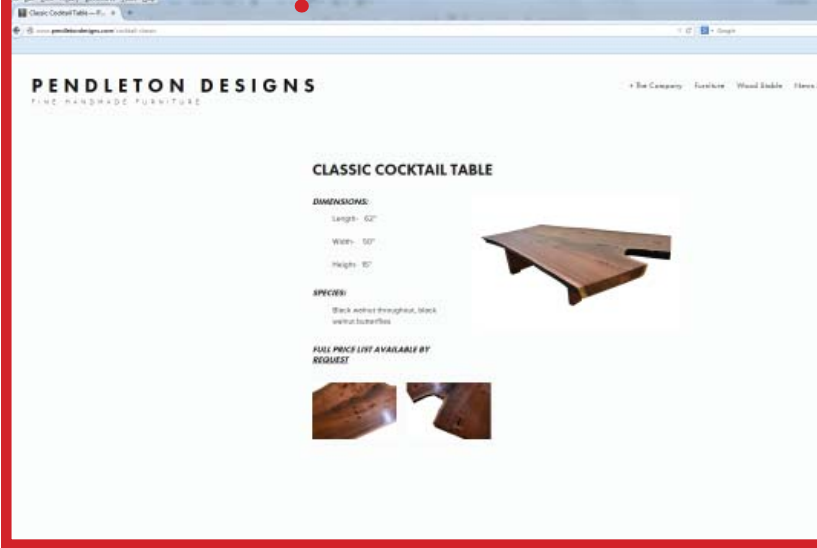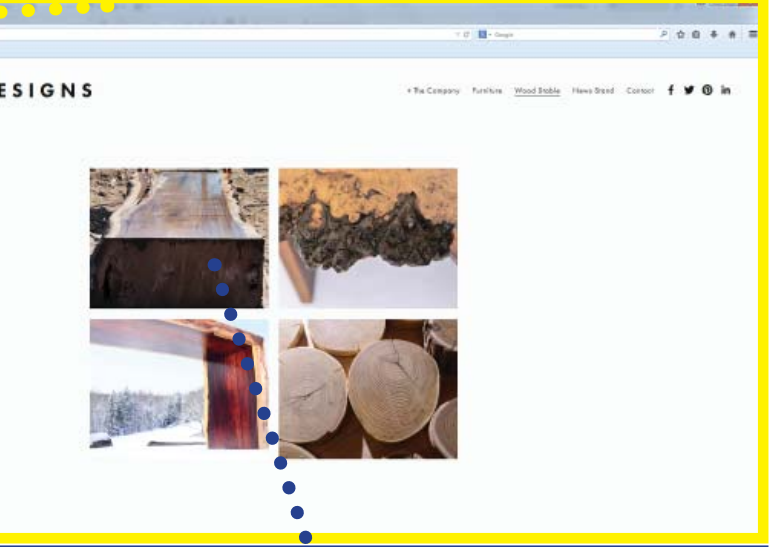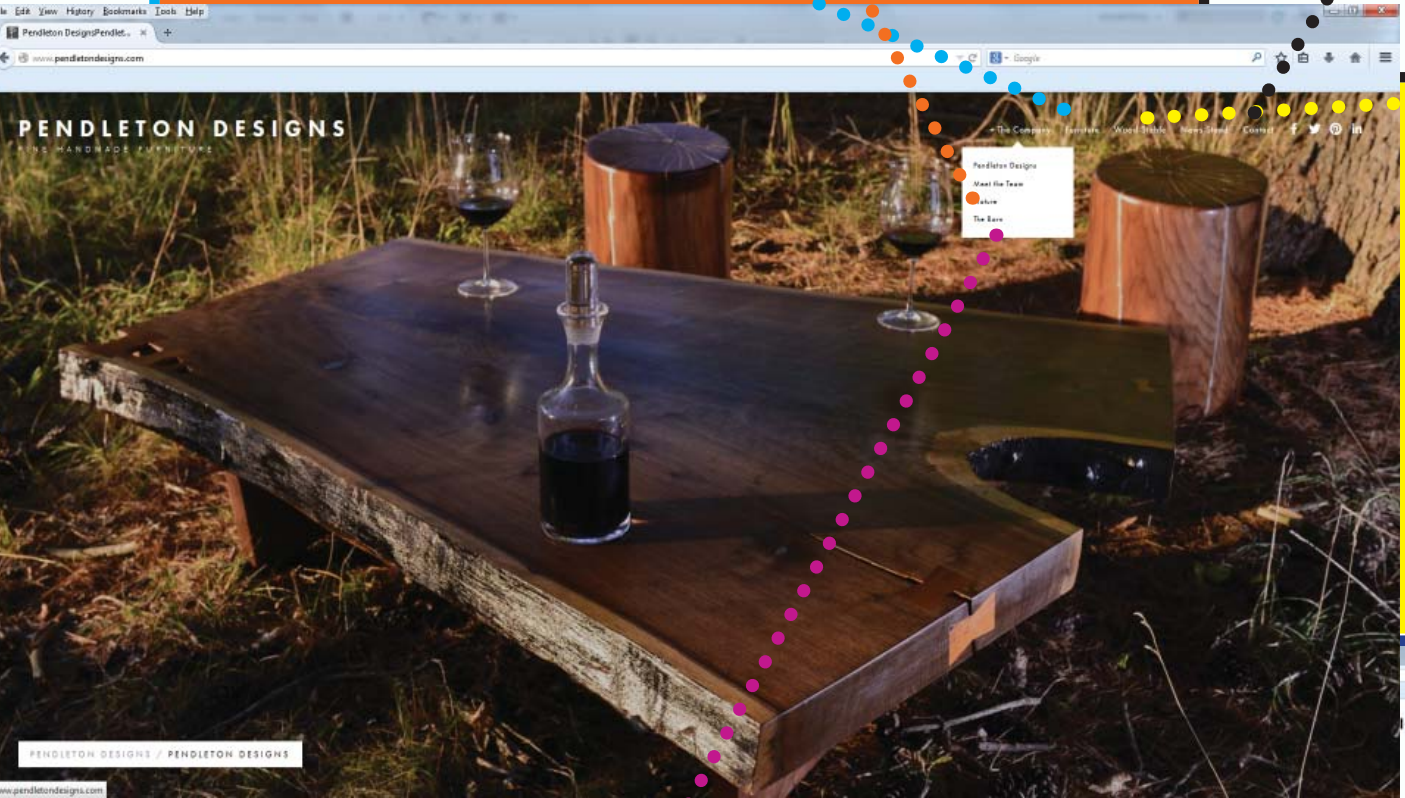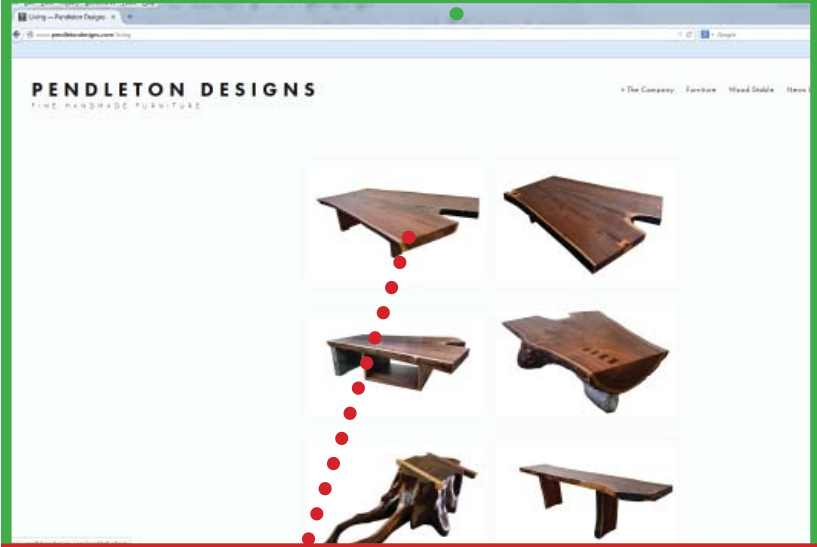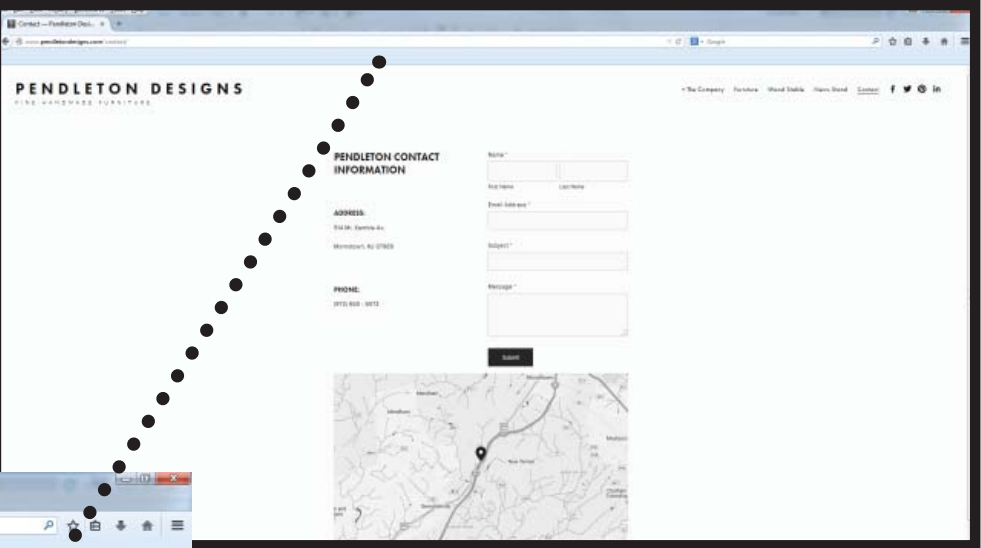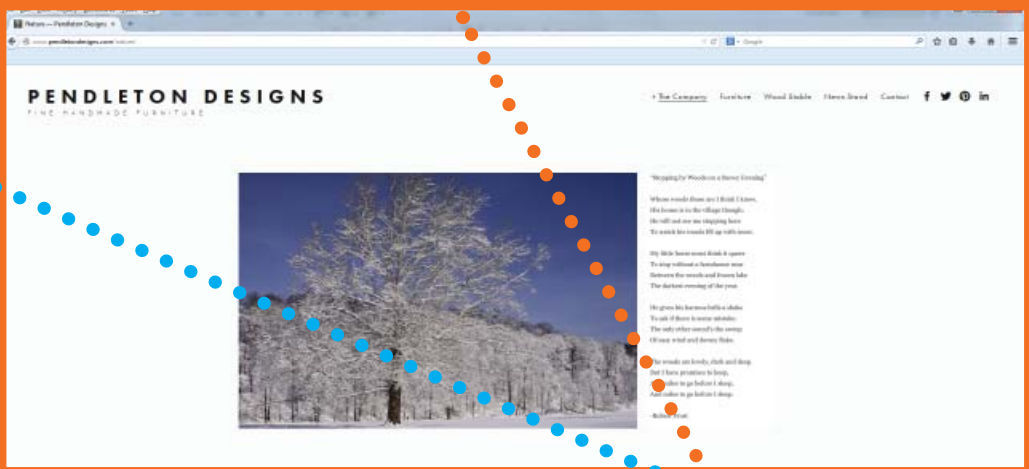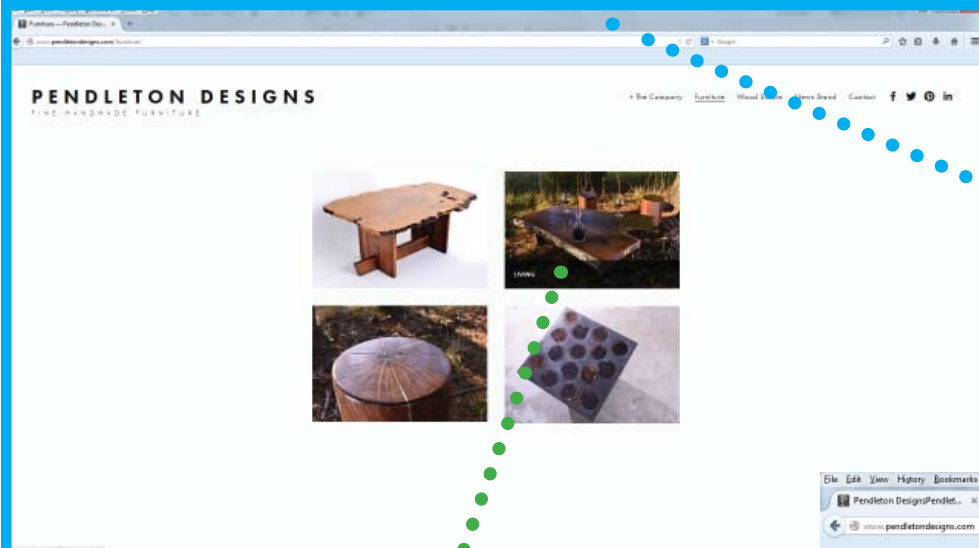



# ADVERTISING: SOCIAL MEDIA

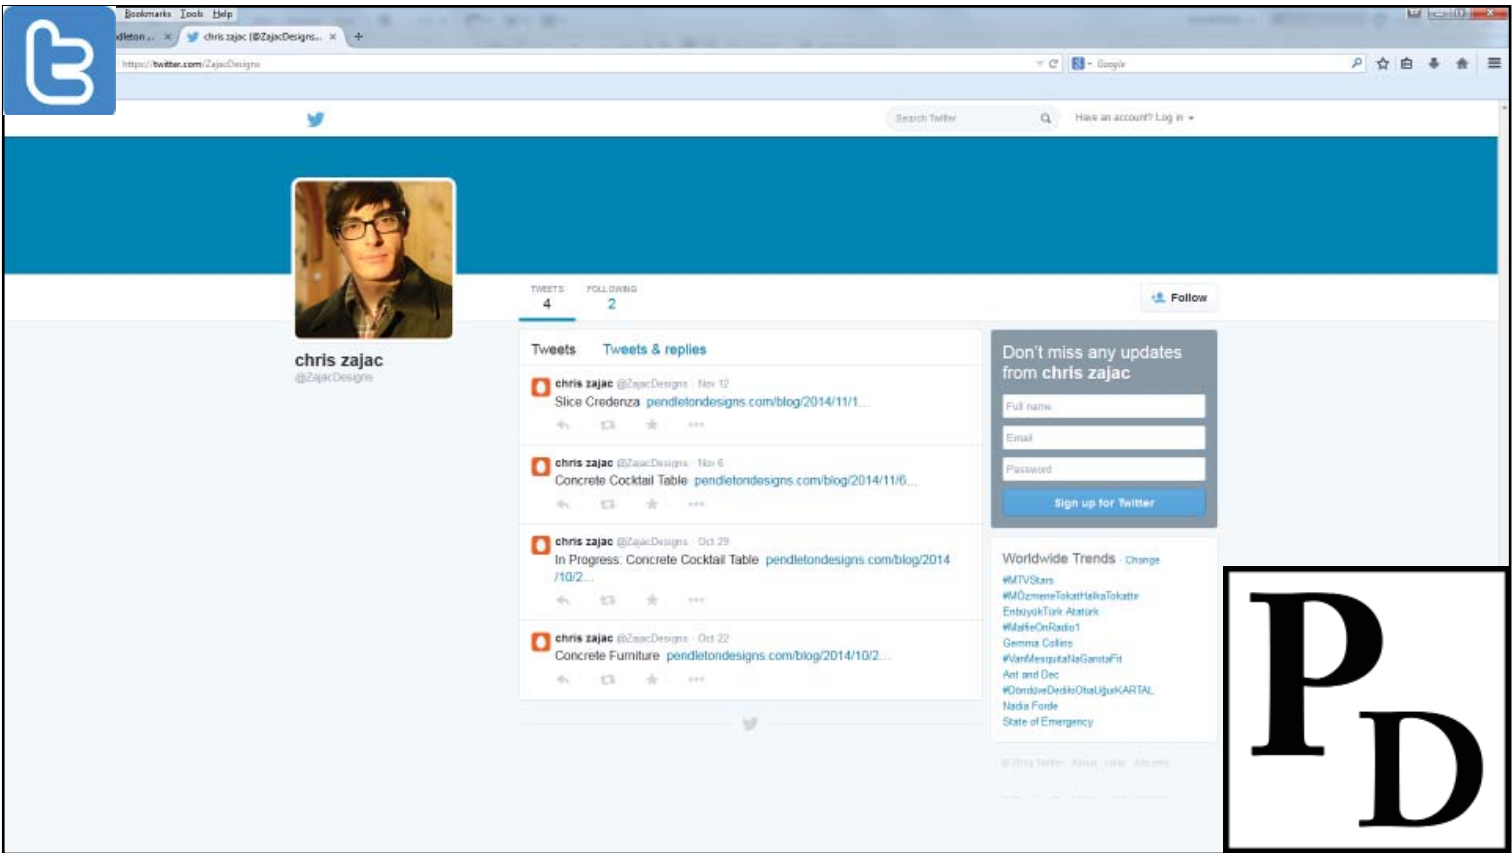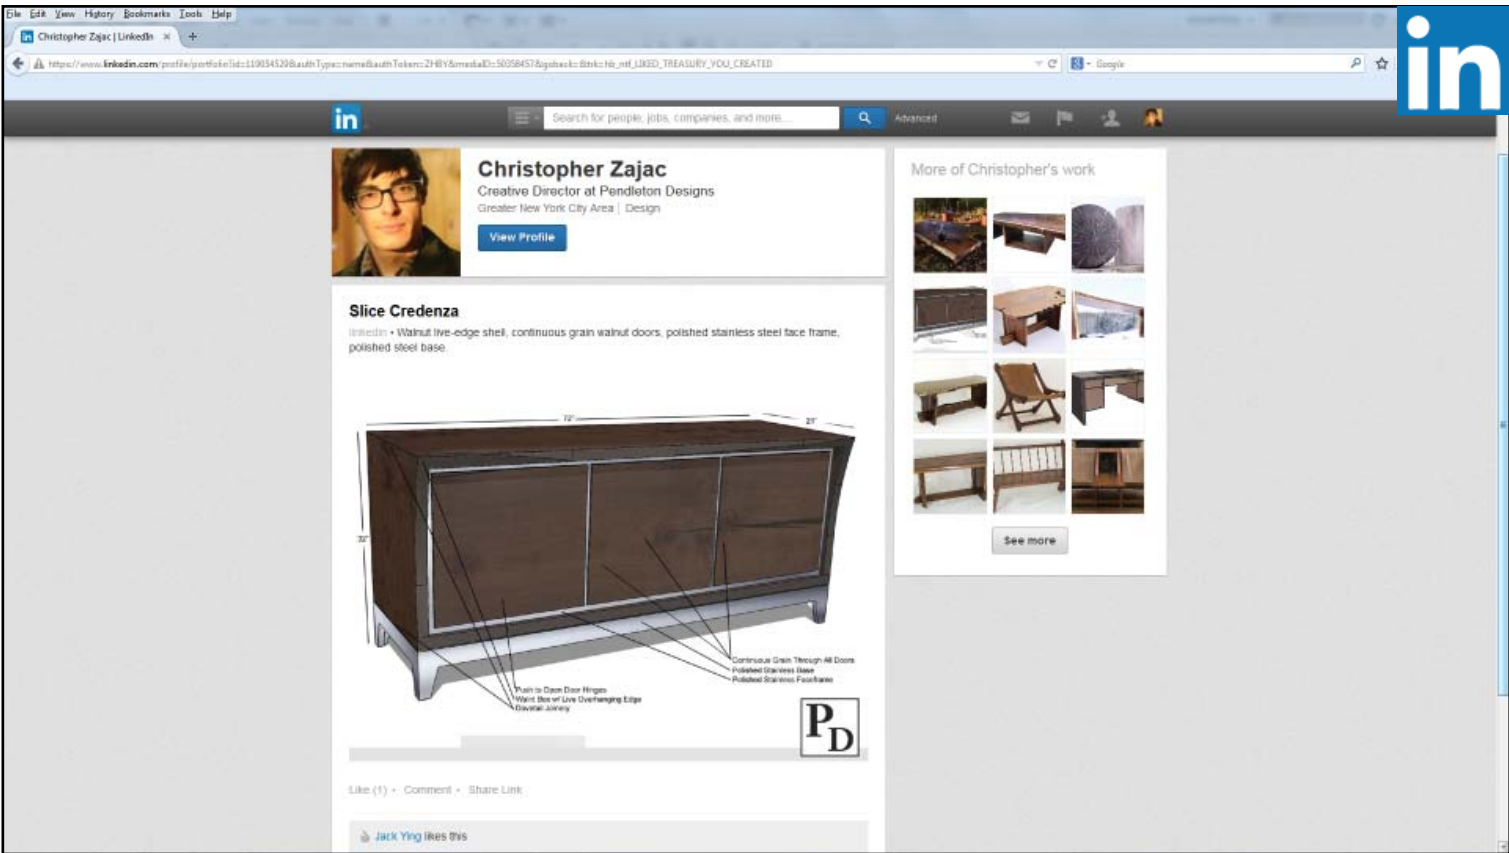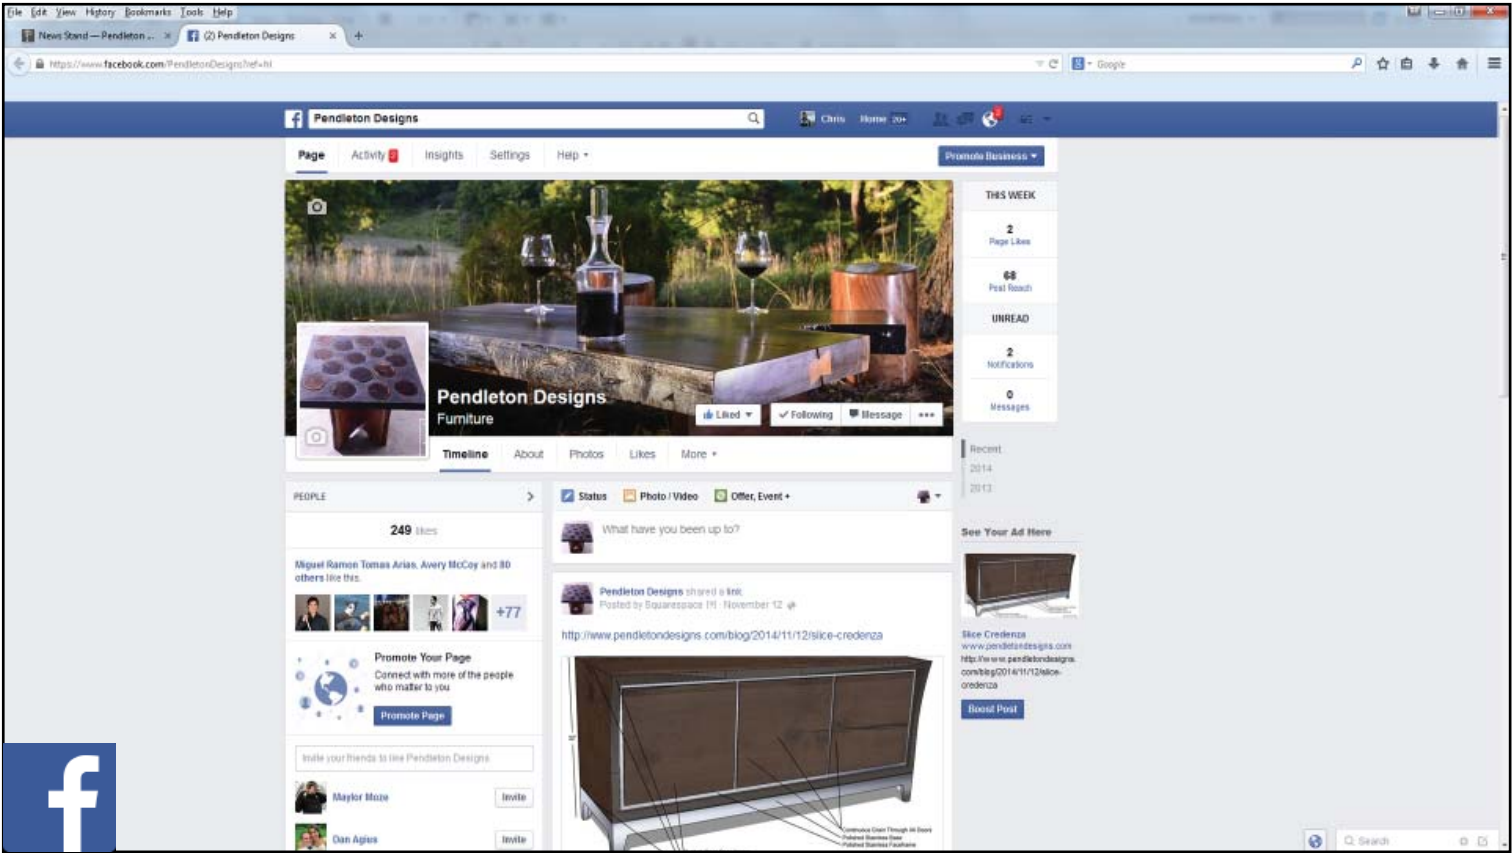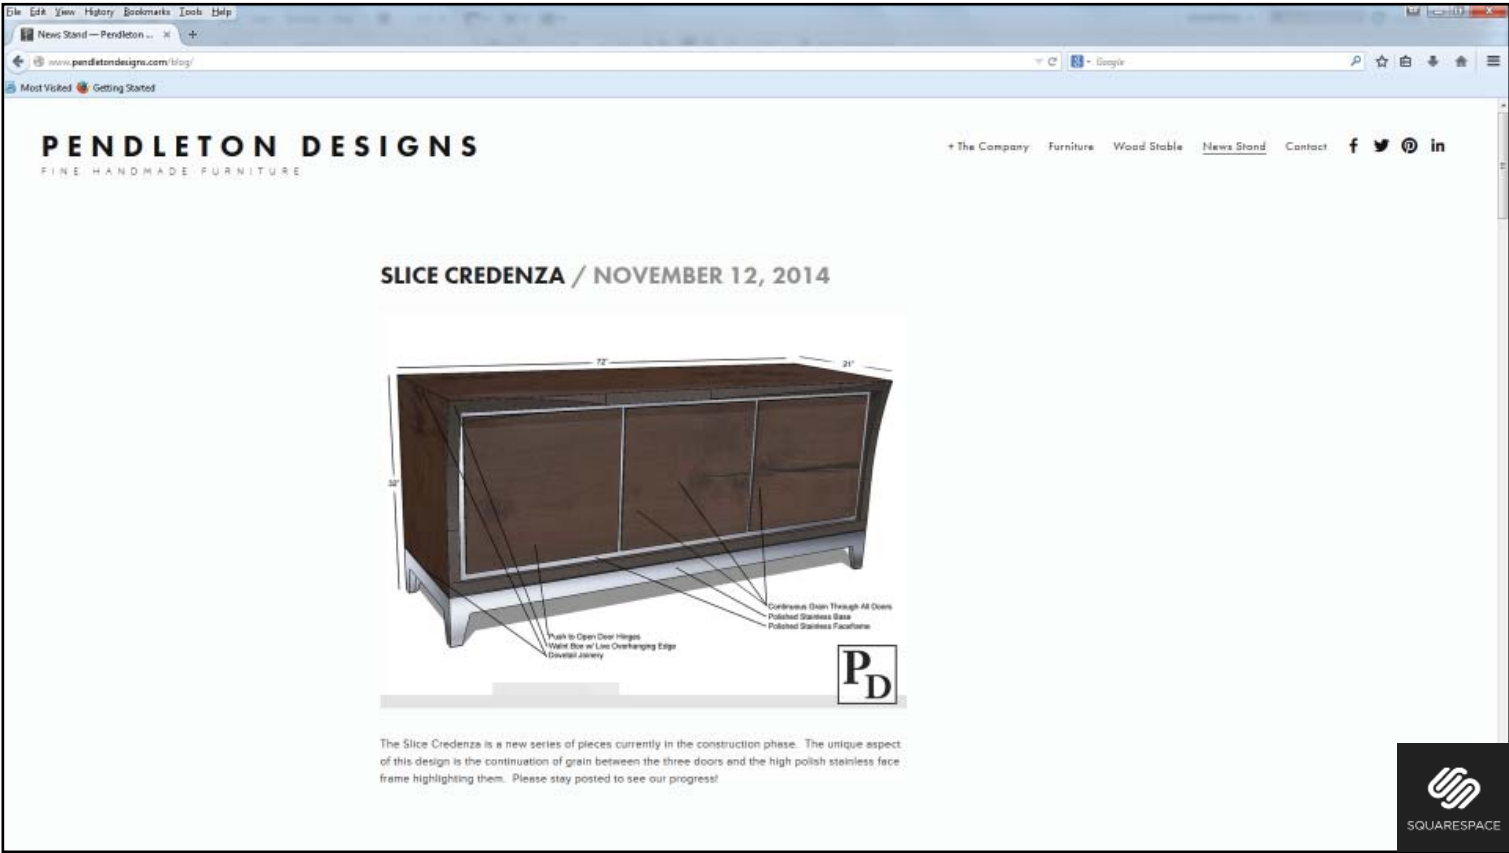

P  
D



# ADVERTISING: MARKETING MATERIAL

P  
D

CLASSIC COCKTAIL

MATERIALS

-BLACK WALNUT CROUCH TOP

-BLACK WALNUT LEGS

-BLACK WALNUT BUTTERFLIES

DIMENSIONS

L.....60"

W.....51"

H.....15"

FINISH

-OIL STANDARD

COST.....\$9,950


OPTIONS






-CHERRY BUTTERFLIES.....+\$0

-ROSEWOOD BUTTERFLIES.....+\$100

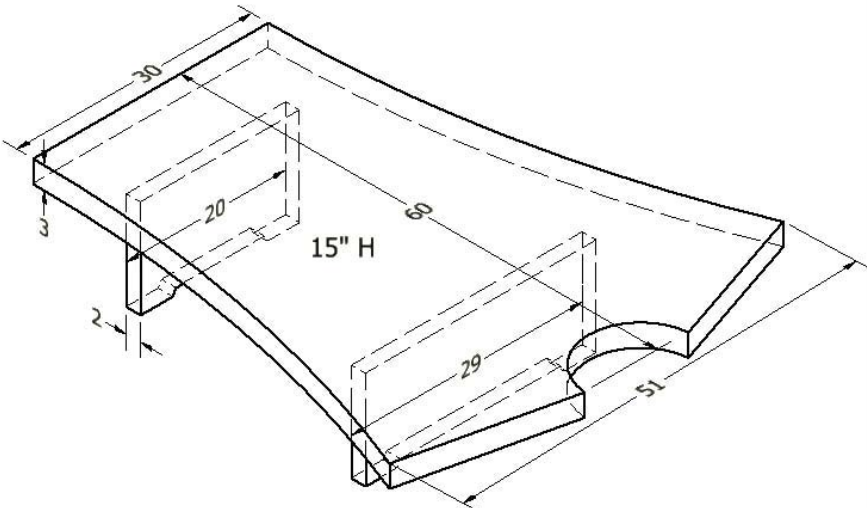-STAINLESS LEGS.....+\$1,250

-ACRYLIC LEGS.....+\$600






PENDLETON DESIGNS

P  
D


PENDLETON  
DESIGNS




FINE HAND MADE FURNITURE

P  
D

PENDLETON  
DESIGNS



FRACTURE STOOL

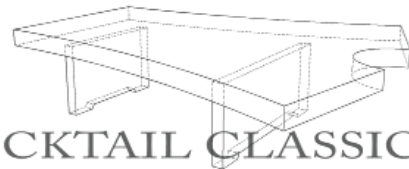

COCKTAIL CLASSIC

WWW.PENDLETONDESIGNS.COM


P  
D







*La Jolie*



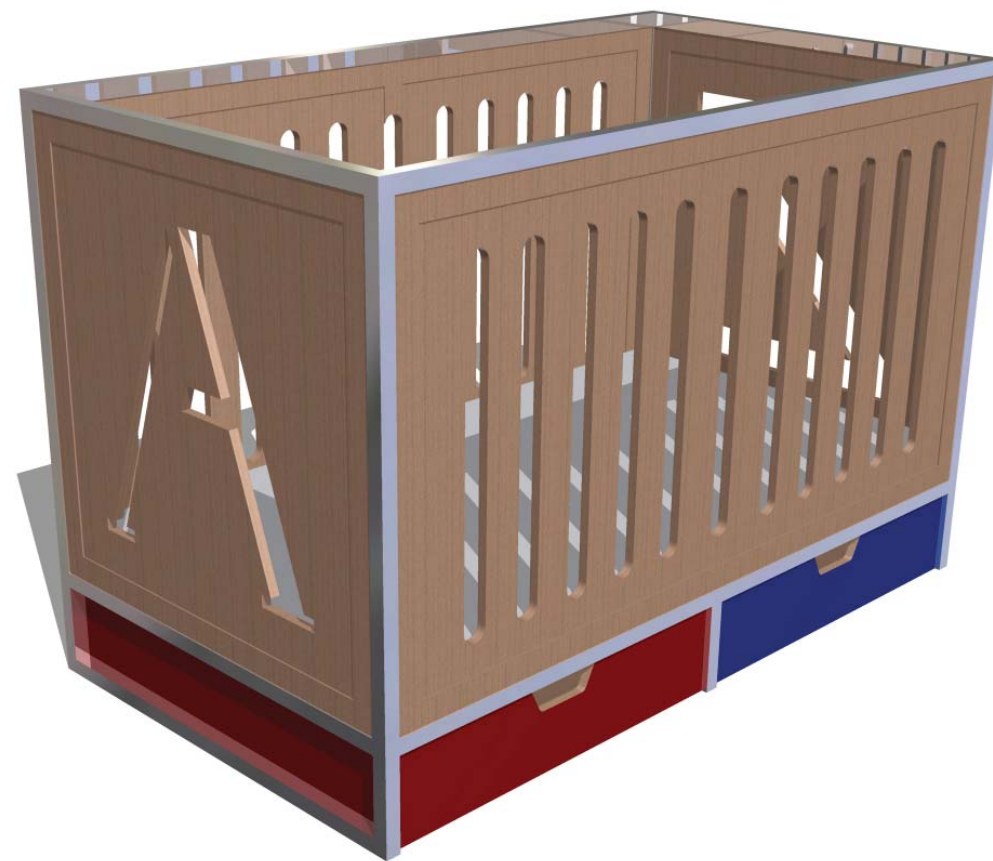

*La Jolie*



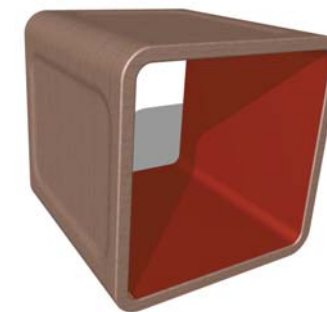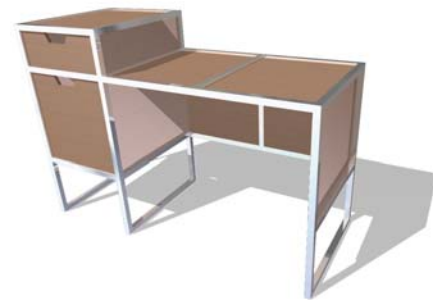


La Jolie







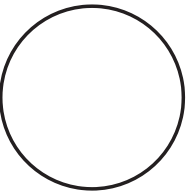

PROPOSED GUEST HOUSE AT  
THE KEND FARM  
LOCATED AT  
65 BARNEGAT ROAD  
NEW CANAAN, CT 06840

ISSUE:		
NO.	DATE	DESCRIPTION
1	08/01/2013	PERMIT (REVIEW)
2	08/29/2013	PERMIT SUBMISSION
3	9/27/2013	PERMIT SUBMISSION
4	01/02/2014	CONSTRUCTION DOCUMENTS

REVISION:

Drawn by  
MO


Checked by  
DS

Project number  
R280011

Scale:


DRAWING NAME:

MILLWORK DETAILS :  
BEDROOM 201

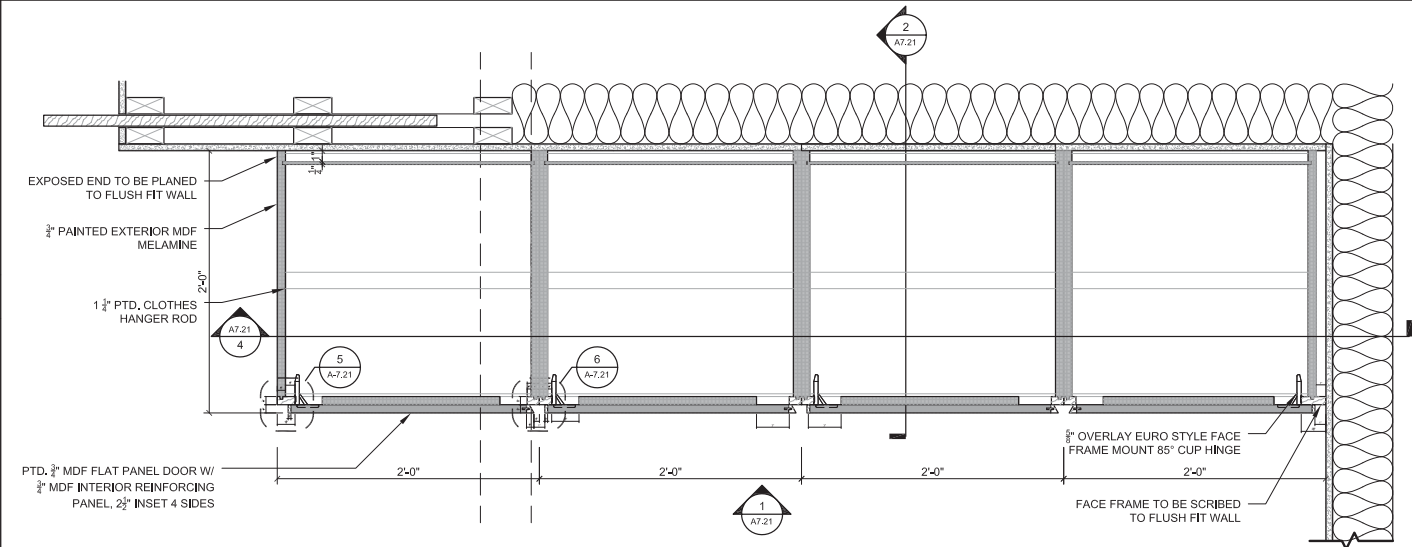


3 ENLARGED PLAN

SCALE: 1 1/2" = 1'-0"

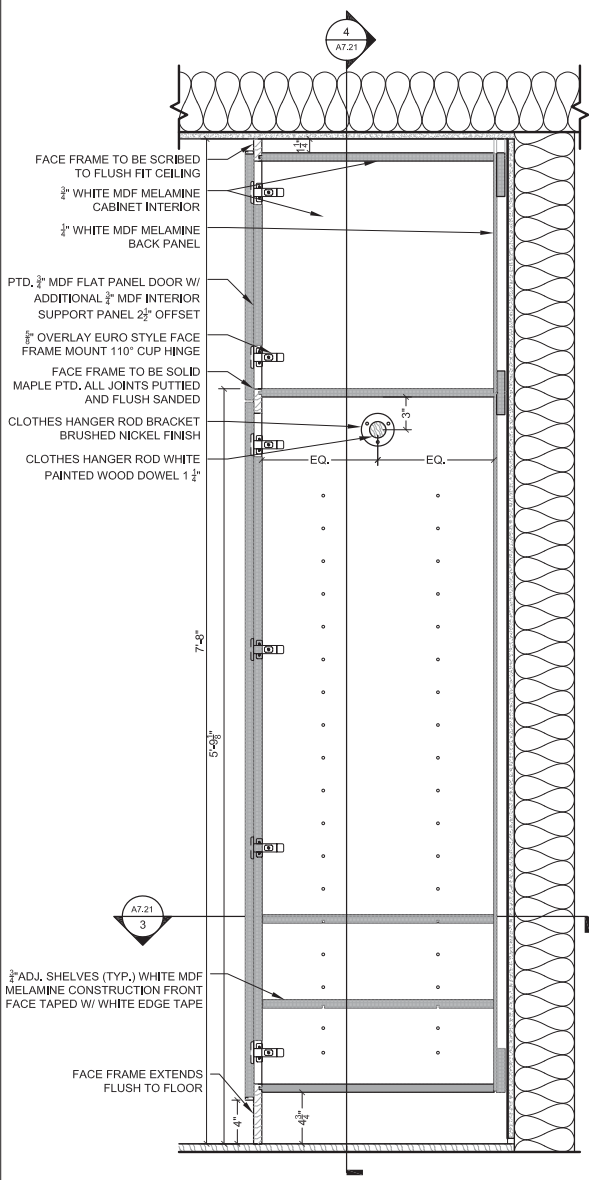


2 TRANSVERSE SECTION

SCALE: 1 1/2" = 1'-0"

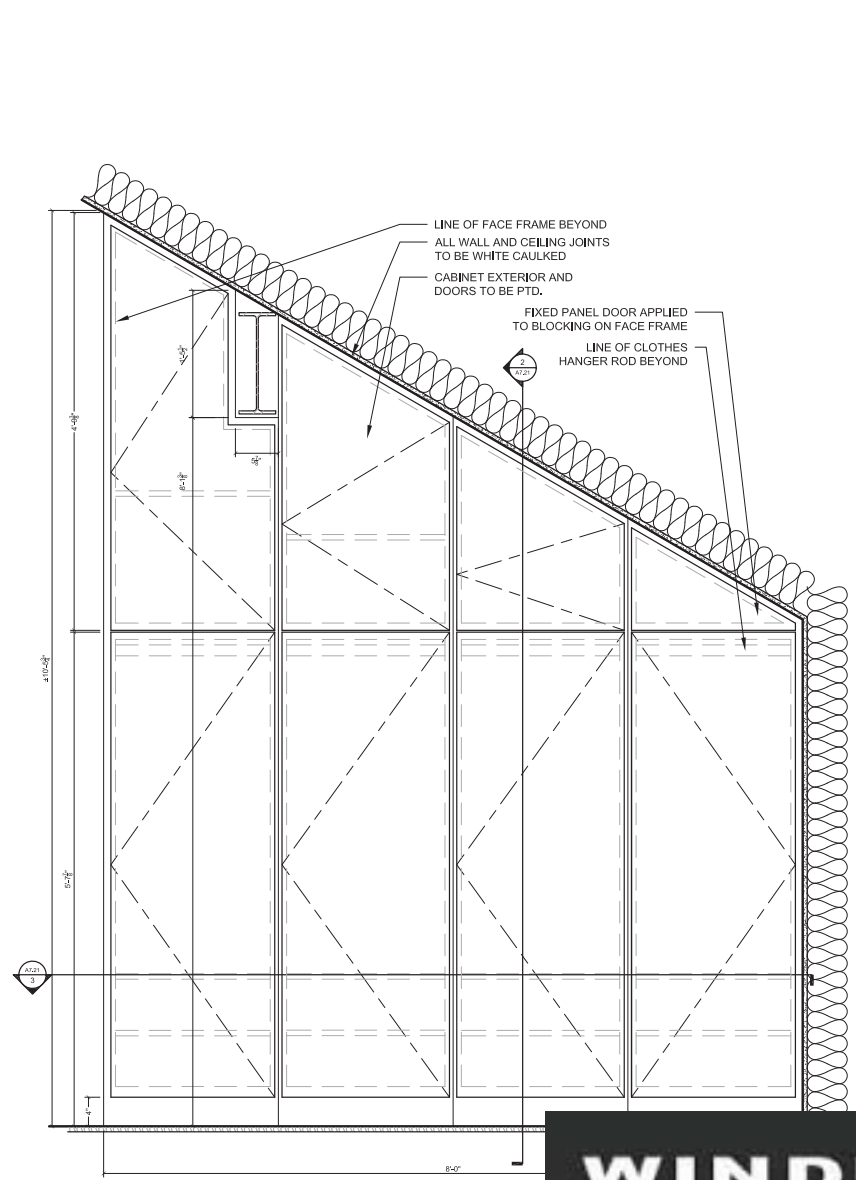

1 ELEVATION: FRONT

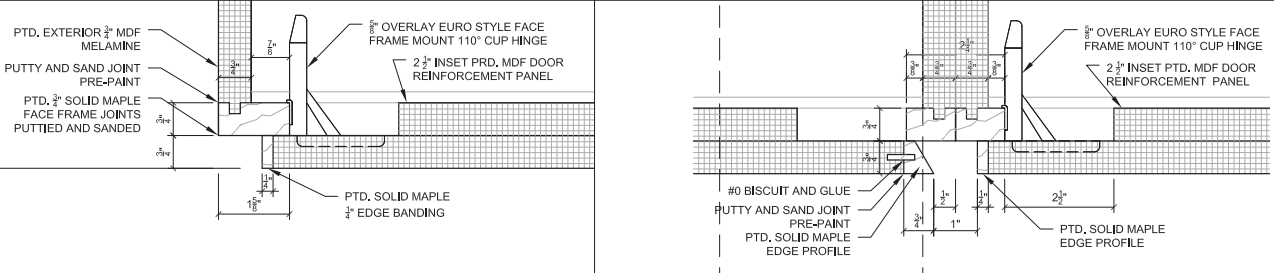


5 FINISHED END DETAIL

SCALE: 6" = 1'-0"

6 BUILT IN DETAIL

SCALE: 6" = 1'-0"

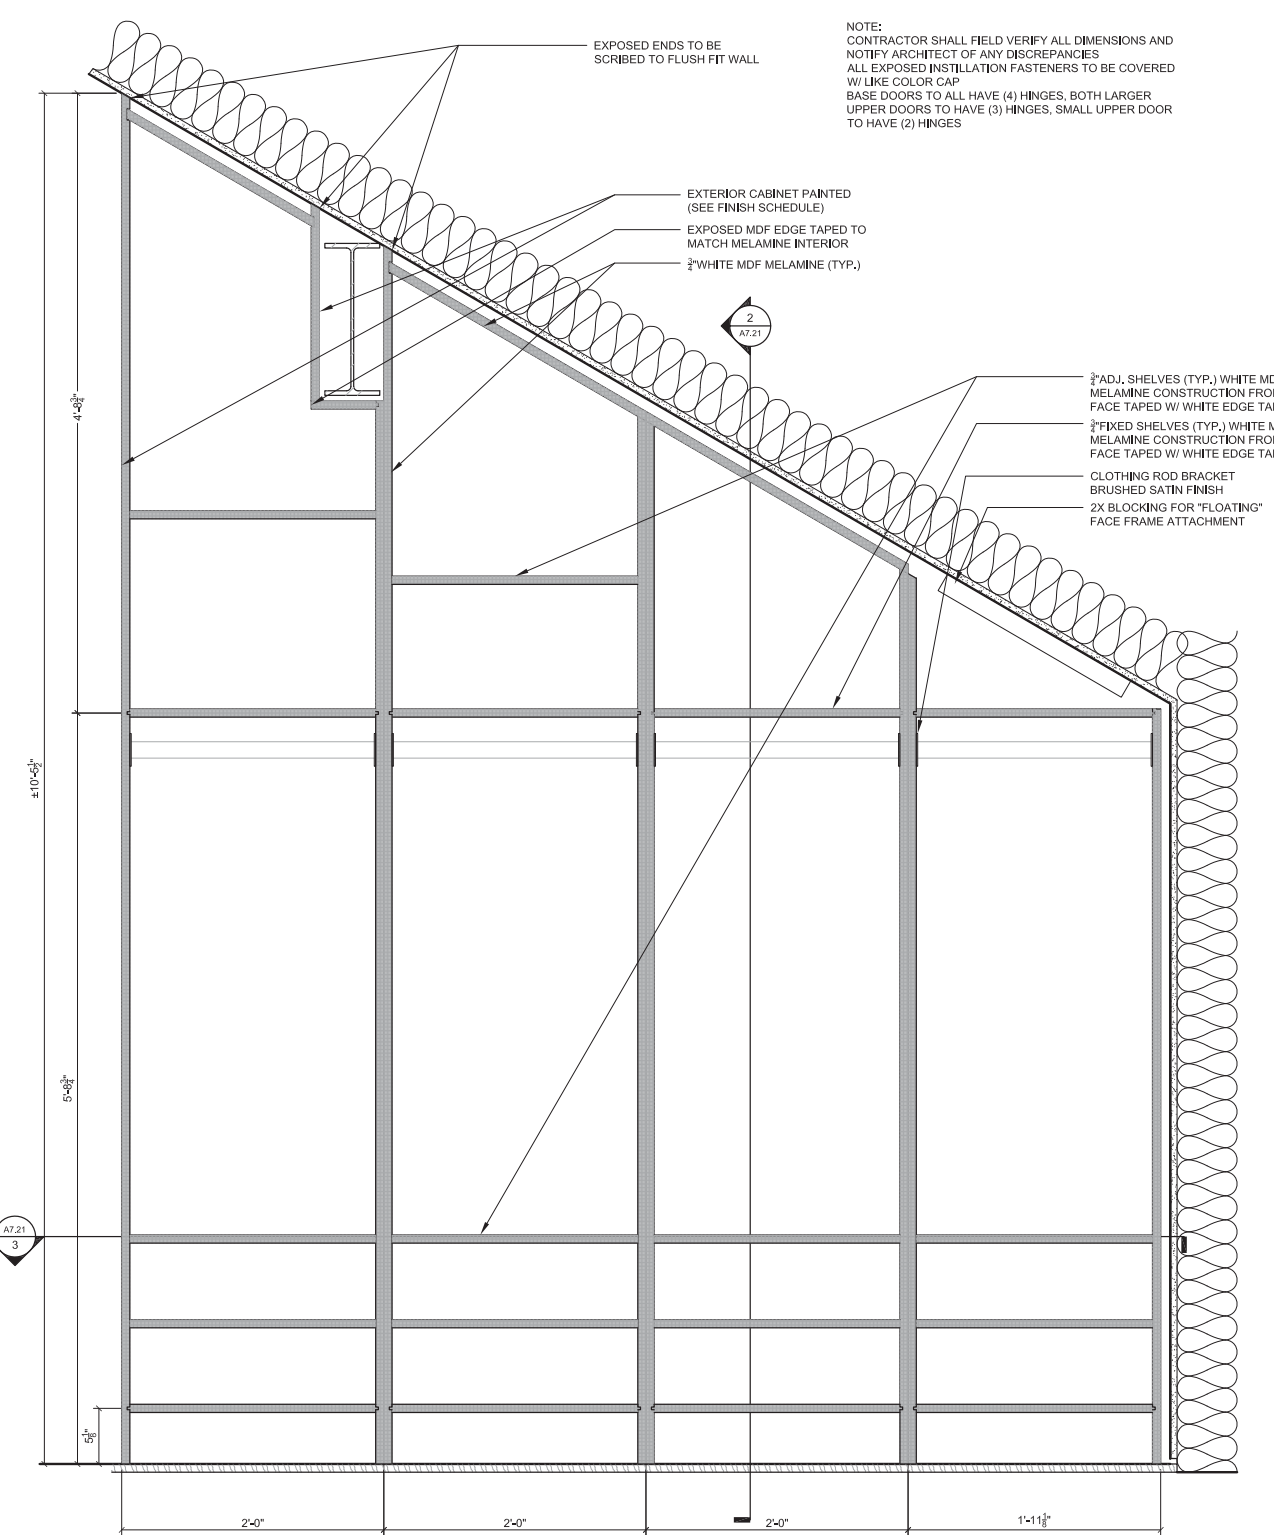

4 LATERAL SECTION

SCALE: 1 1/2" = 1'-0"







